Aluminum-Wood / Clad-Wood / Wood & Screening Jamb Plan View

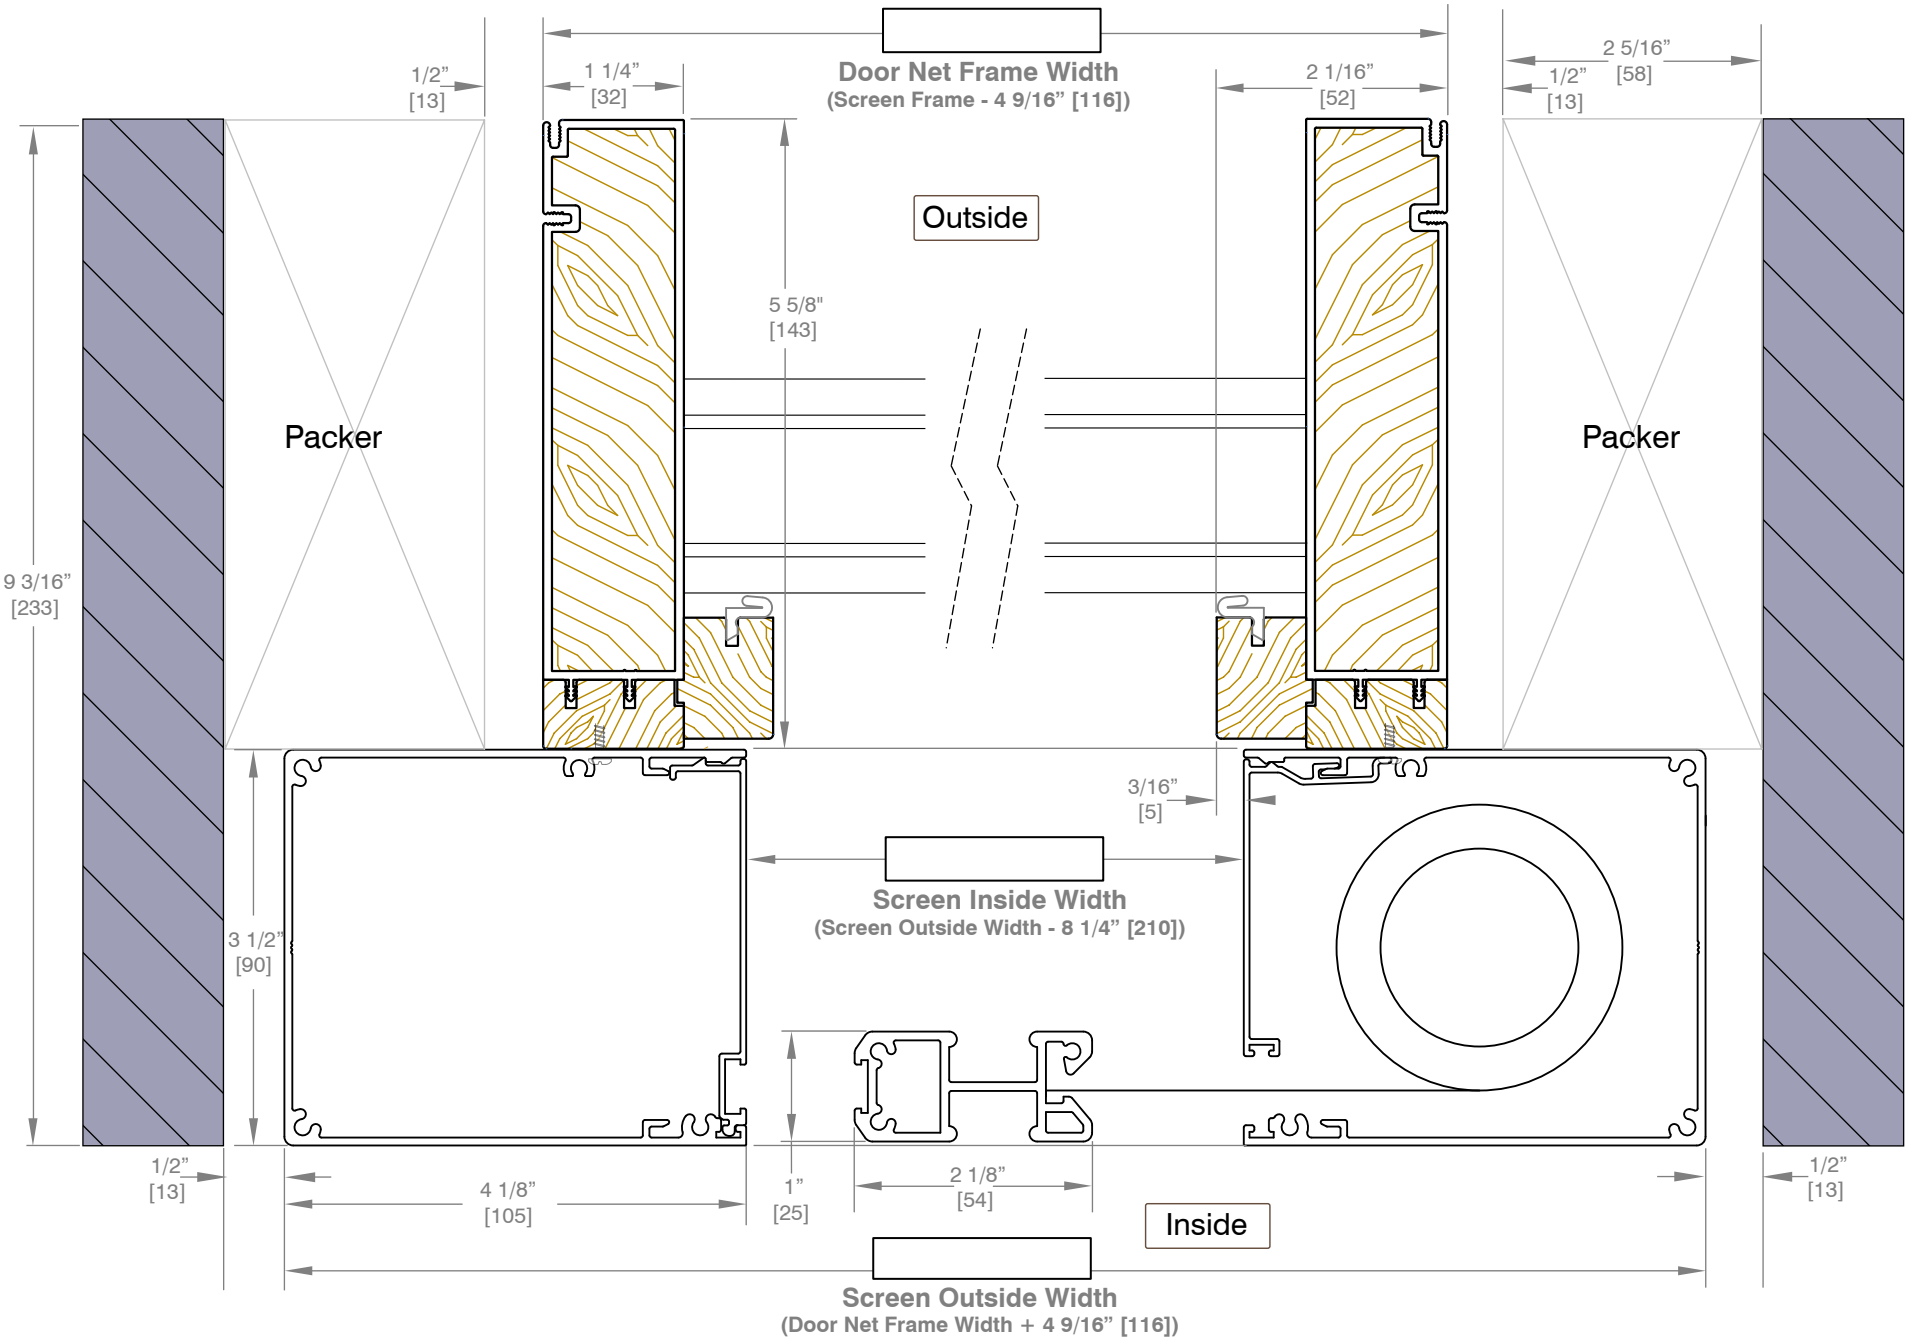

LACANTINA DOORS

3270 Corporate View Ste.D Vista, CA 92081
lacantinadoors.com

DATE: April 29, 2009
DRAWN BY: TS
DIMENSIONS IN INCHES (mm)

© 2009 All Rights Reserved